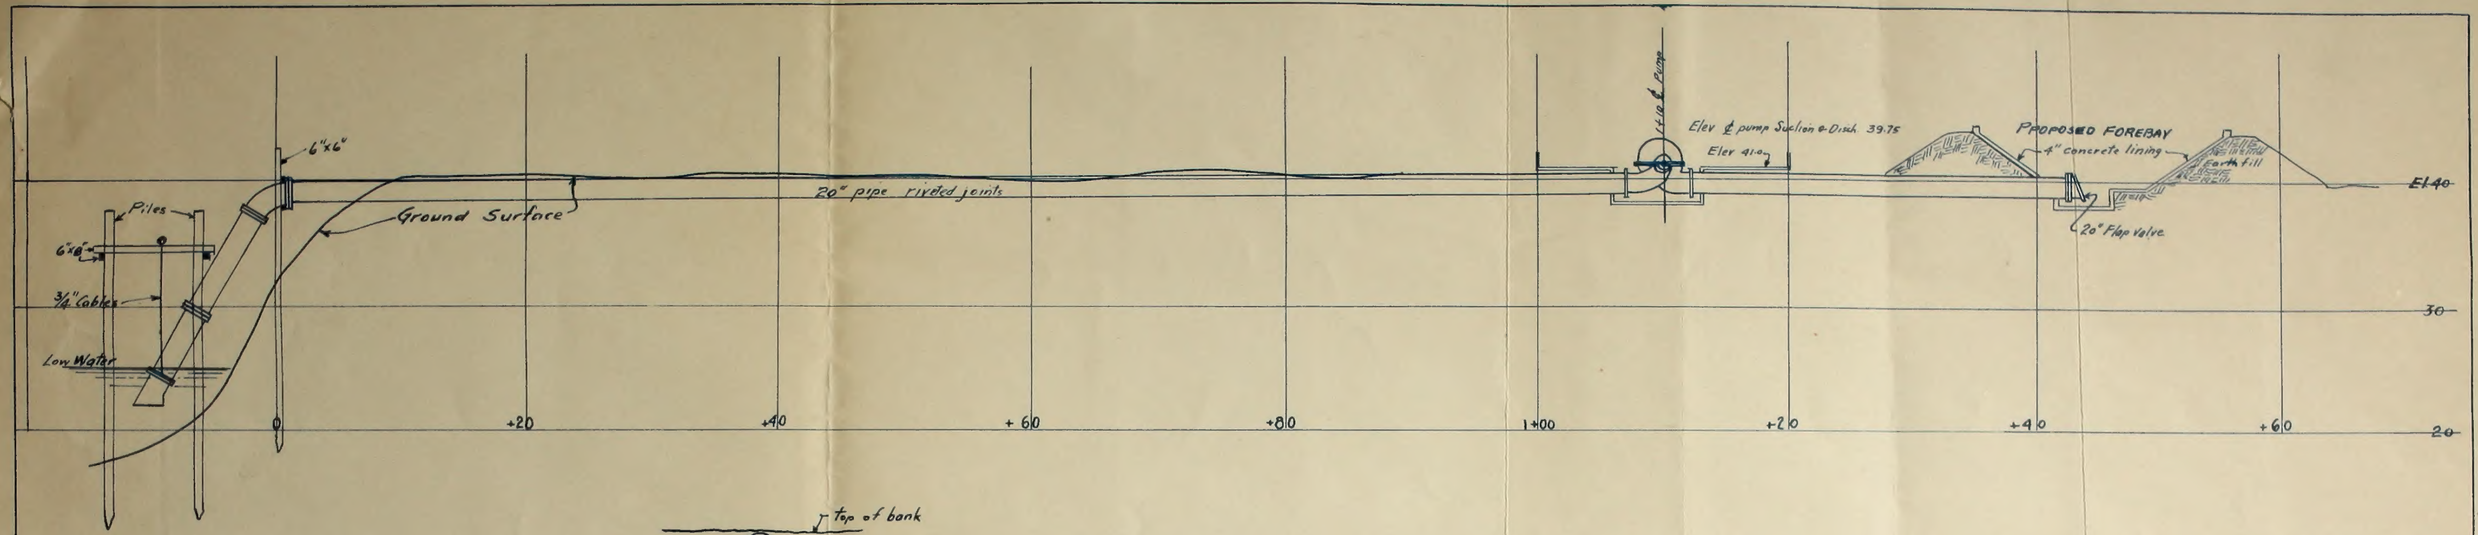

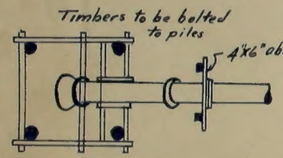

PROPOSED PROTECTION WORKS

PLAN

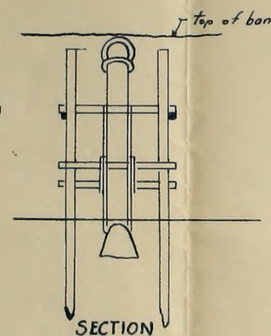

SECTION

RIVER JUNCTION REC. DIST. NO 2064.
SAN JOAQUIN CO., CAL.
IRRIGATION PUMP AND SUCTION
SCALE 1"=8' JULY 1923.
J.E.LITTLE ENGINEER
Exhibit F

1966.X25.001